TRAFFIC CONTROL LEGEND

- MPD OR DPW VEHICLE
- DIRECTIONAL ARROWS
- SB NORTH CAROLINA AVE, NE DETOUR ROUTE
- NB MASSACHUSETTS AVE, SE DETOUR ROUTE
- SB MASSACHUSETTS AVE, NE DETOUR ROUTE
- NB NORTH CAROLINA AVE, SE DETOUR ROUTE
- EVENT ROUTE

LINCOLN PARK MOT DETAIL (SCALE = 1:200)

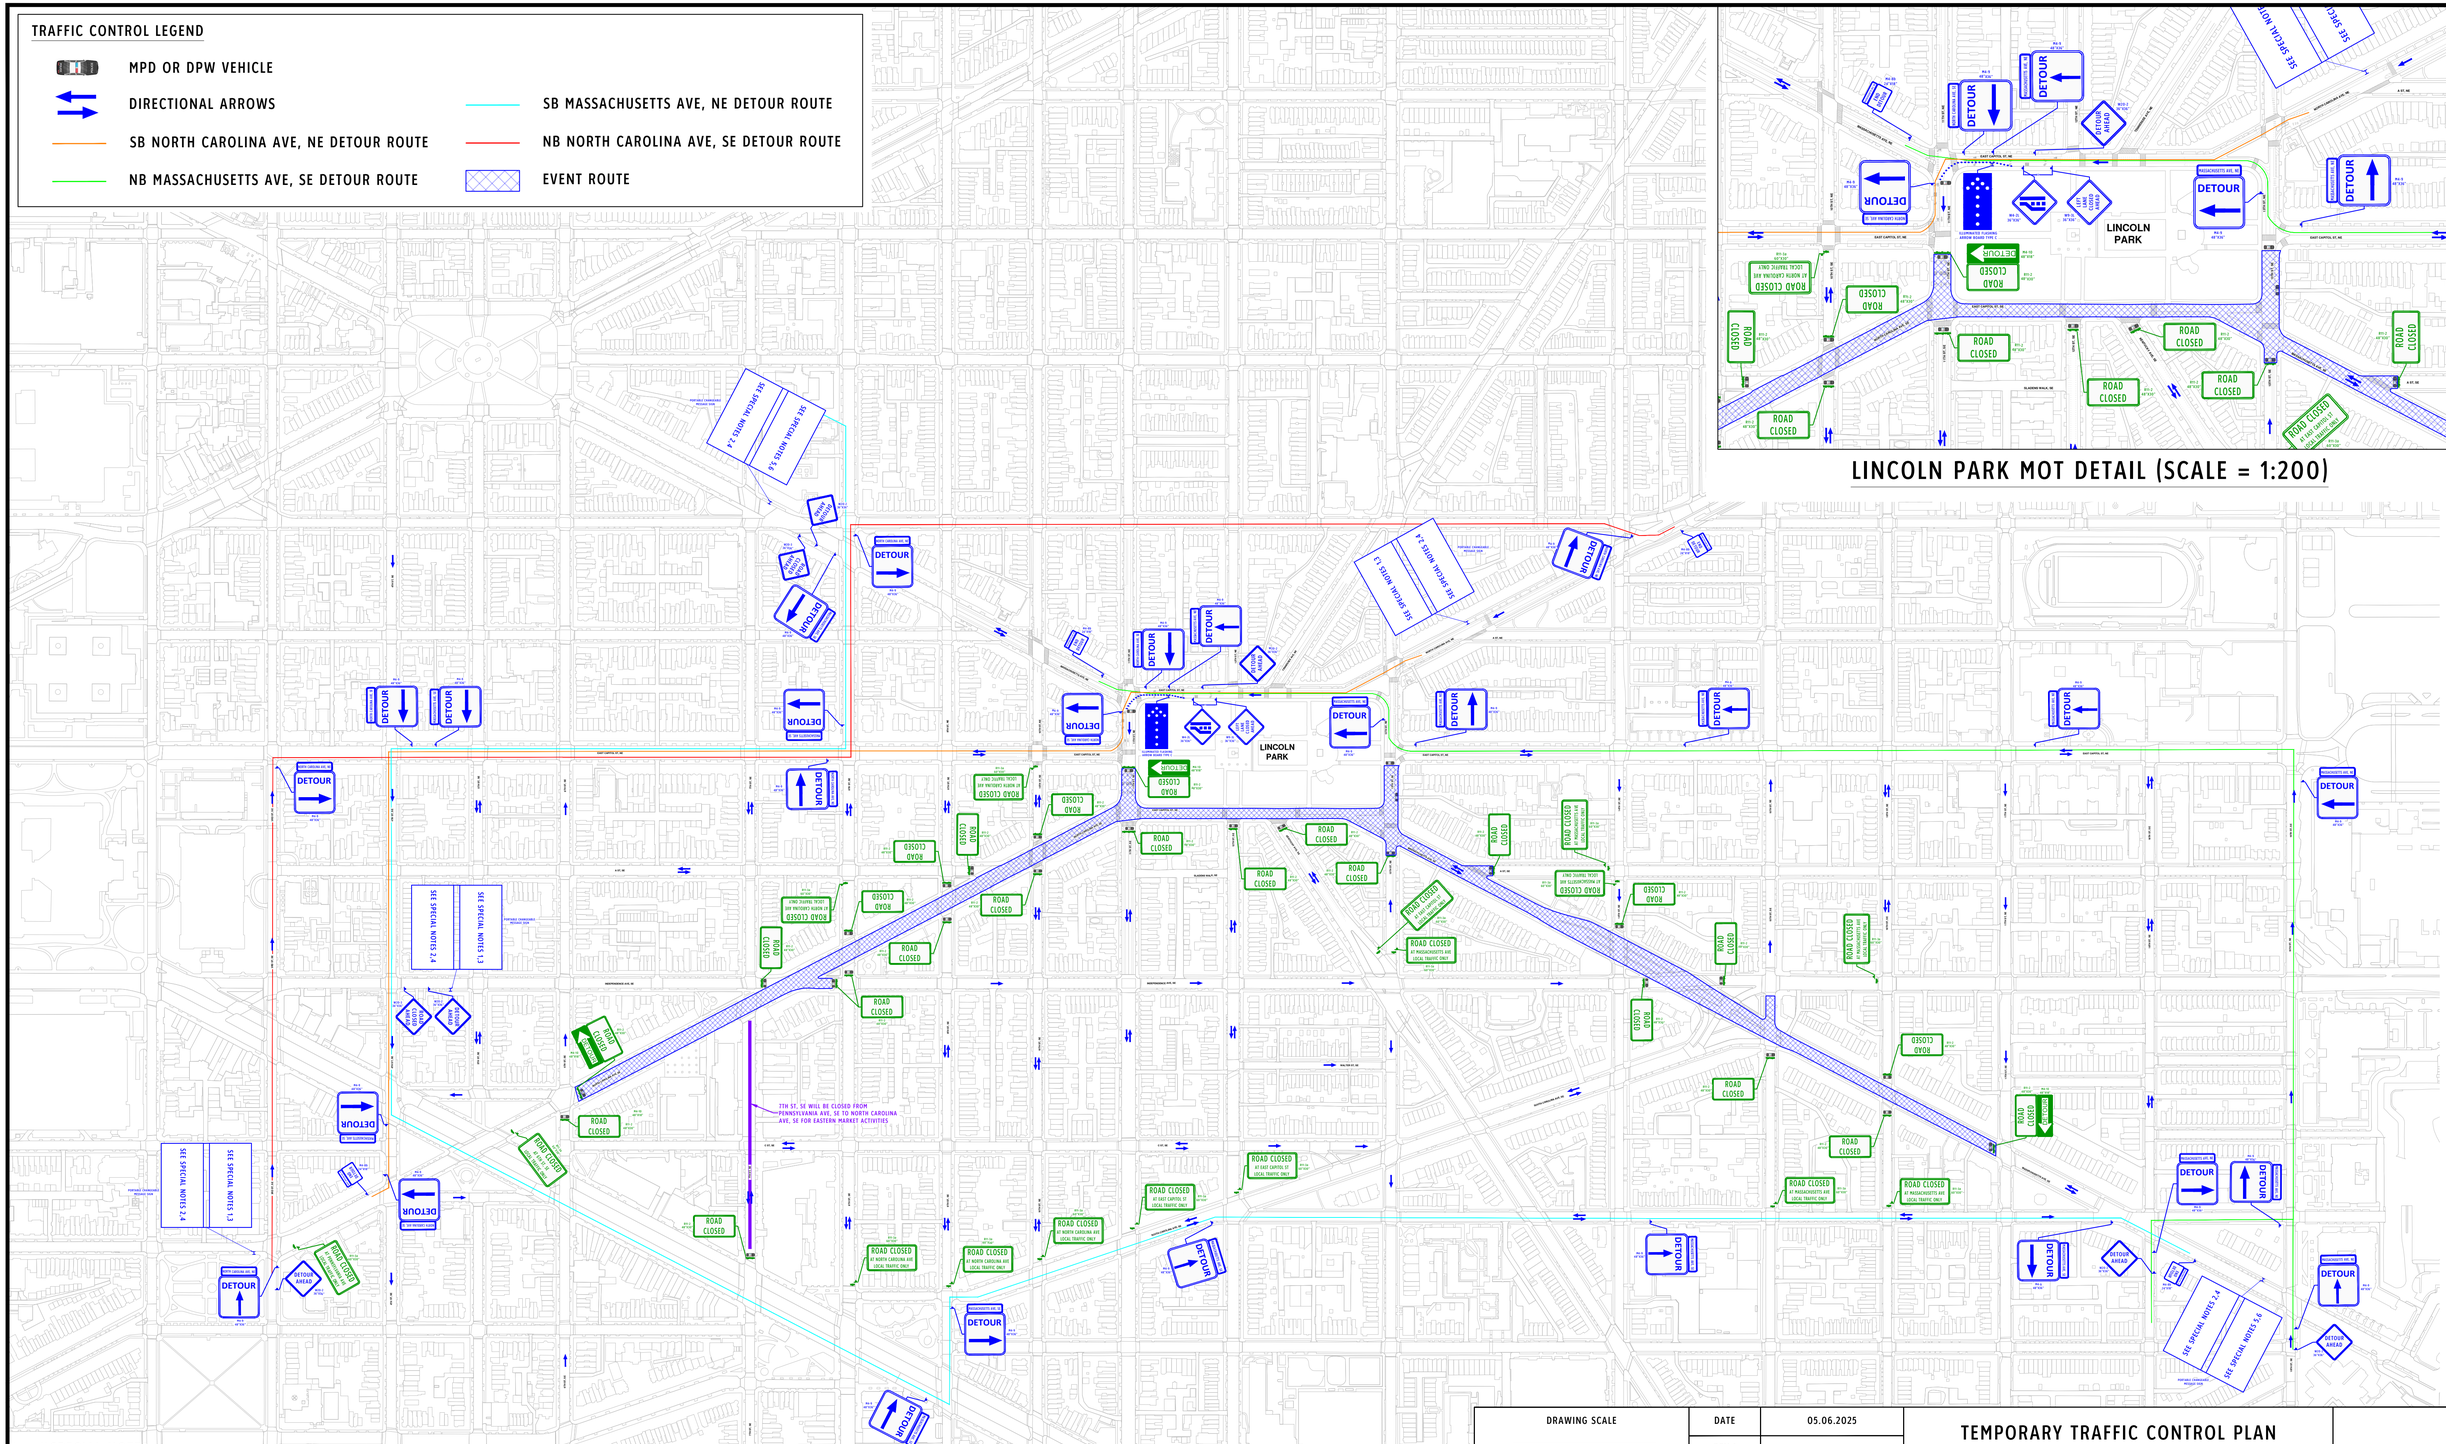

SPECIAL NOTES:

1. MESSAGE 1 (72 HOURS BEFORE EVENT) SHALL READ "NORTH CAROLINA AVE CLOSED"
2. MESSAGE 2 (72 HOURS BEFORE EVENT) SHALL READ "ON JUNE 28 7AM-5PM"
3. MESSAGE 1 (ON DAY OF EVENT - JUNE 28) SHALL READ "NORTH CAROLINA AVE CLOSED"
4. MESSAGE 2 (ON DAY OF EVENT - JUNE 28) SHALL READ "FOLLOW DETOUR"
5. MESSAGE 1 (72 HOURS BEFORE EVENT) SHALL READ "MASSACHUSETTS AVE CLOSED"
6. MESSAGE 1 (ON DAY OF EVENT - JUNE 28) SHALL READ "MASSACHUSETTS AVE CLOSED"

DRAWING SCALE
0' 125' 250' 500'
1" = 250'

DRAWN	DESIGNED	CHECKED
KGR	KGR	SDT

DATE	05.06.2025
REV.1	
REV.2	
REV.3	

TEMPORARY TRAFFIC CONTROL PLAN

ROAD CLOSURE AND DETOUR SHEET

Open Streets - Lincoln Park
Washington D.C.

GOROVE SLADE
Transportation Planners and Engineers

- 4114 Legato Road / Suite 650 / Fairfax VA / 20151 / 703.787.9595
- 1140 Connecticut Ave. NW / Suite 1010 / Washington DC / 20036 / 202.296.8625
- 225 Reinekers Lane / Suite 750 / Alexandria VA / 20314 / 703.721.3044
- 4951 Lake Brook Drive / Suite 250 / Glen Allen VA / 23060 / 804.362.0578
- 4550 Montgomery Avenue / Suite 400 / Bethesda MD / 20814 / 301.708.3061

PROJECT NO. 3013-002

SHEET TC-1